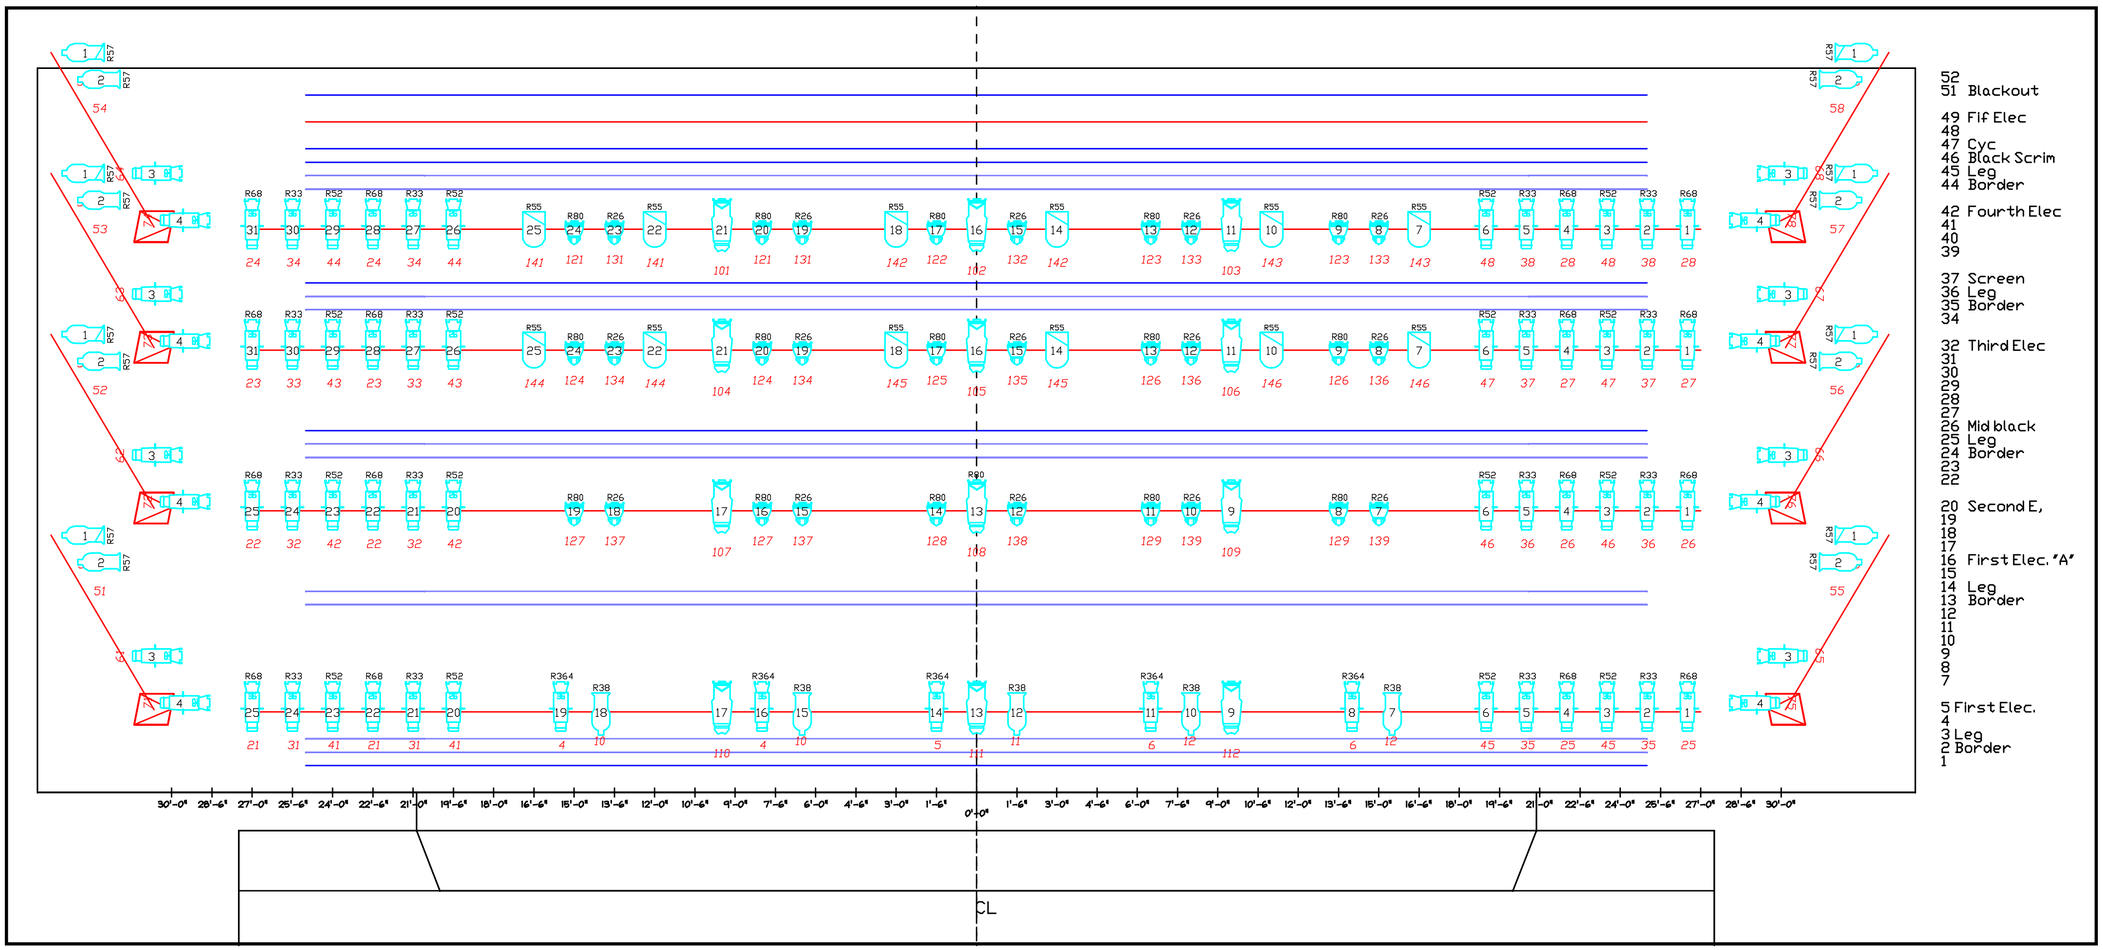

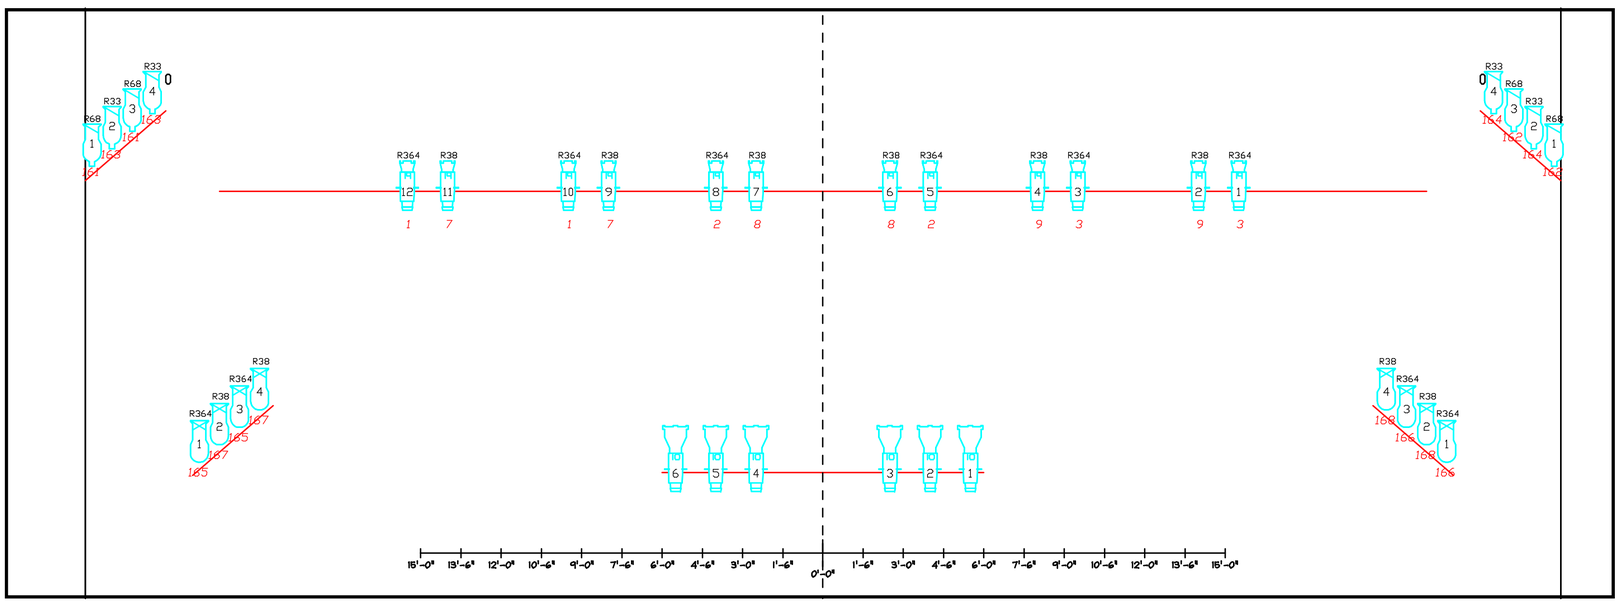

House Hang	
Lighting Design:	
Assistant:	
Director:	
Scenic Design:	
Venue:	Colony Theatre, Miami FL
Zero Date:	
Printed:	
Printed By:	K. Roman
File:	Rep_Colony_1_09_A

Symbol	Name	Count
	Source 4 36	29
	Source 4 26	40
	Source 4 19	12
	Source 4 10	6
	Altman 360 6x9	13
	Source 4 25/50	12
	Source 4 PARnel	30
	USITT Par 64 WFL	0
	Altman 360 6x12	16
	Altman 360Q 6x16	8

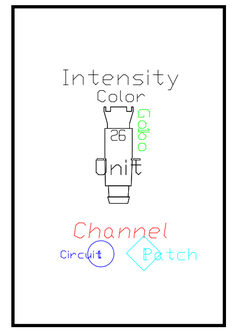

NOTES

- All fixtures to have safety chains
- Distances FOH not drawn to scale (see ground plan)
- Boom placement TBD onsite

COLONY THEATRE

wysiwyg perform